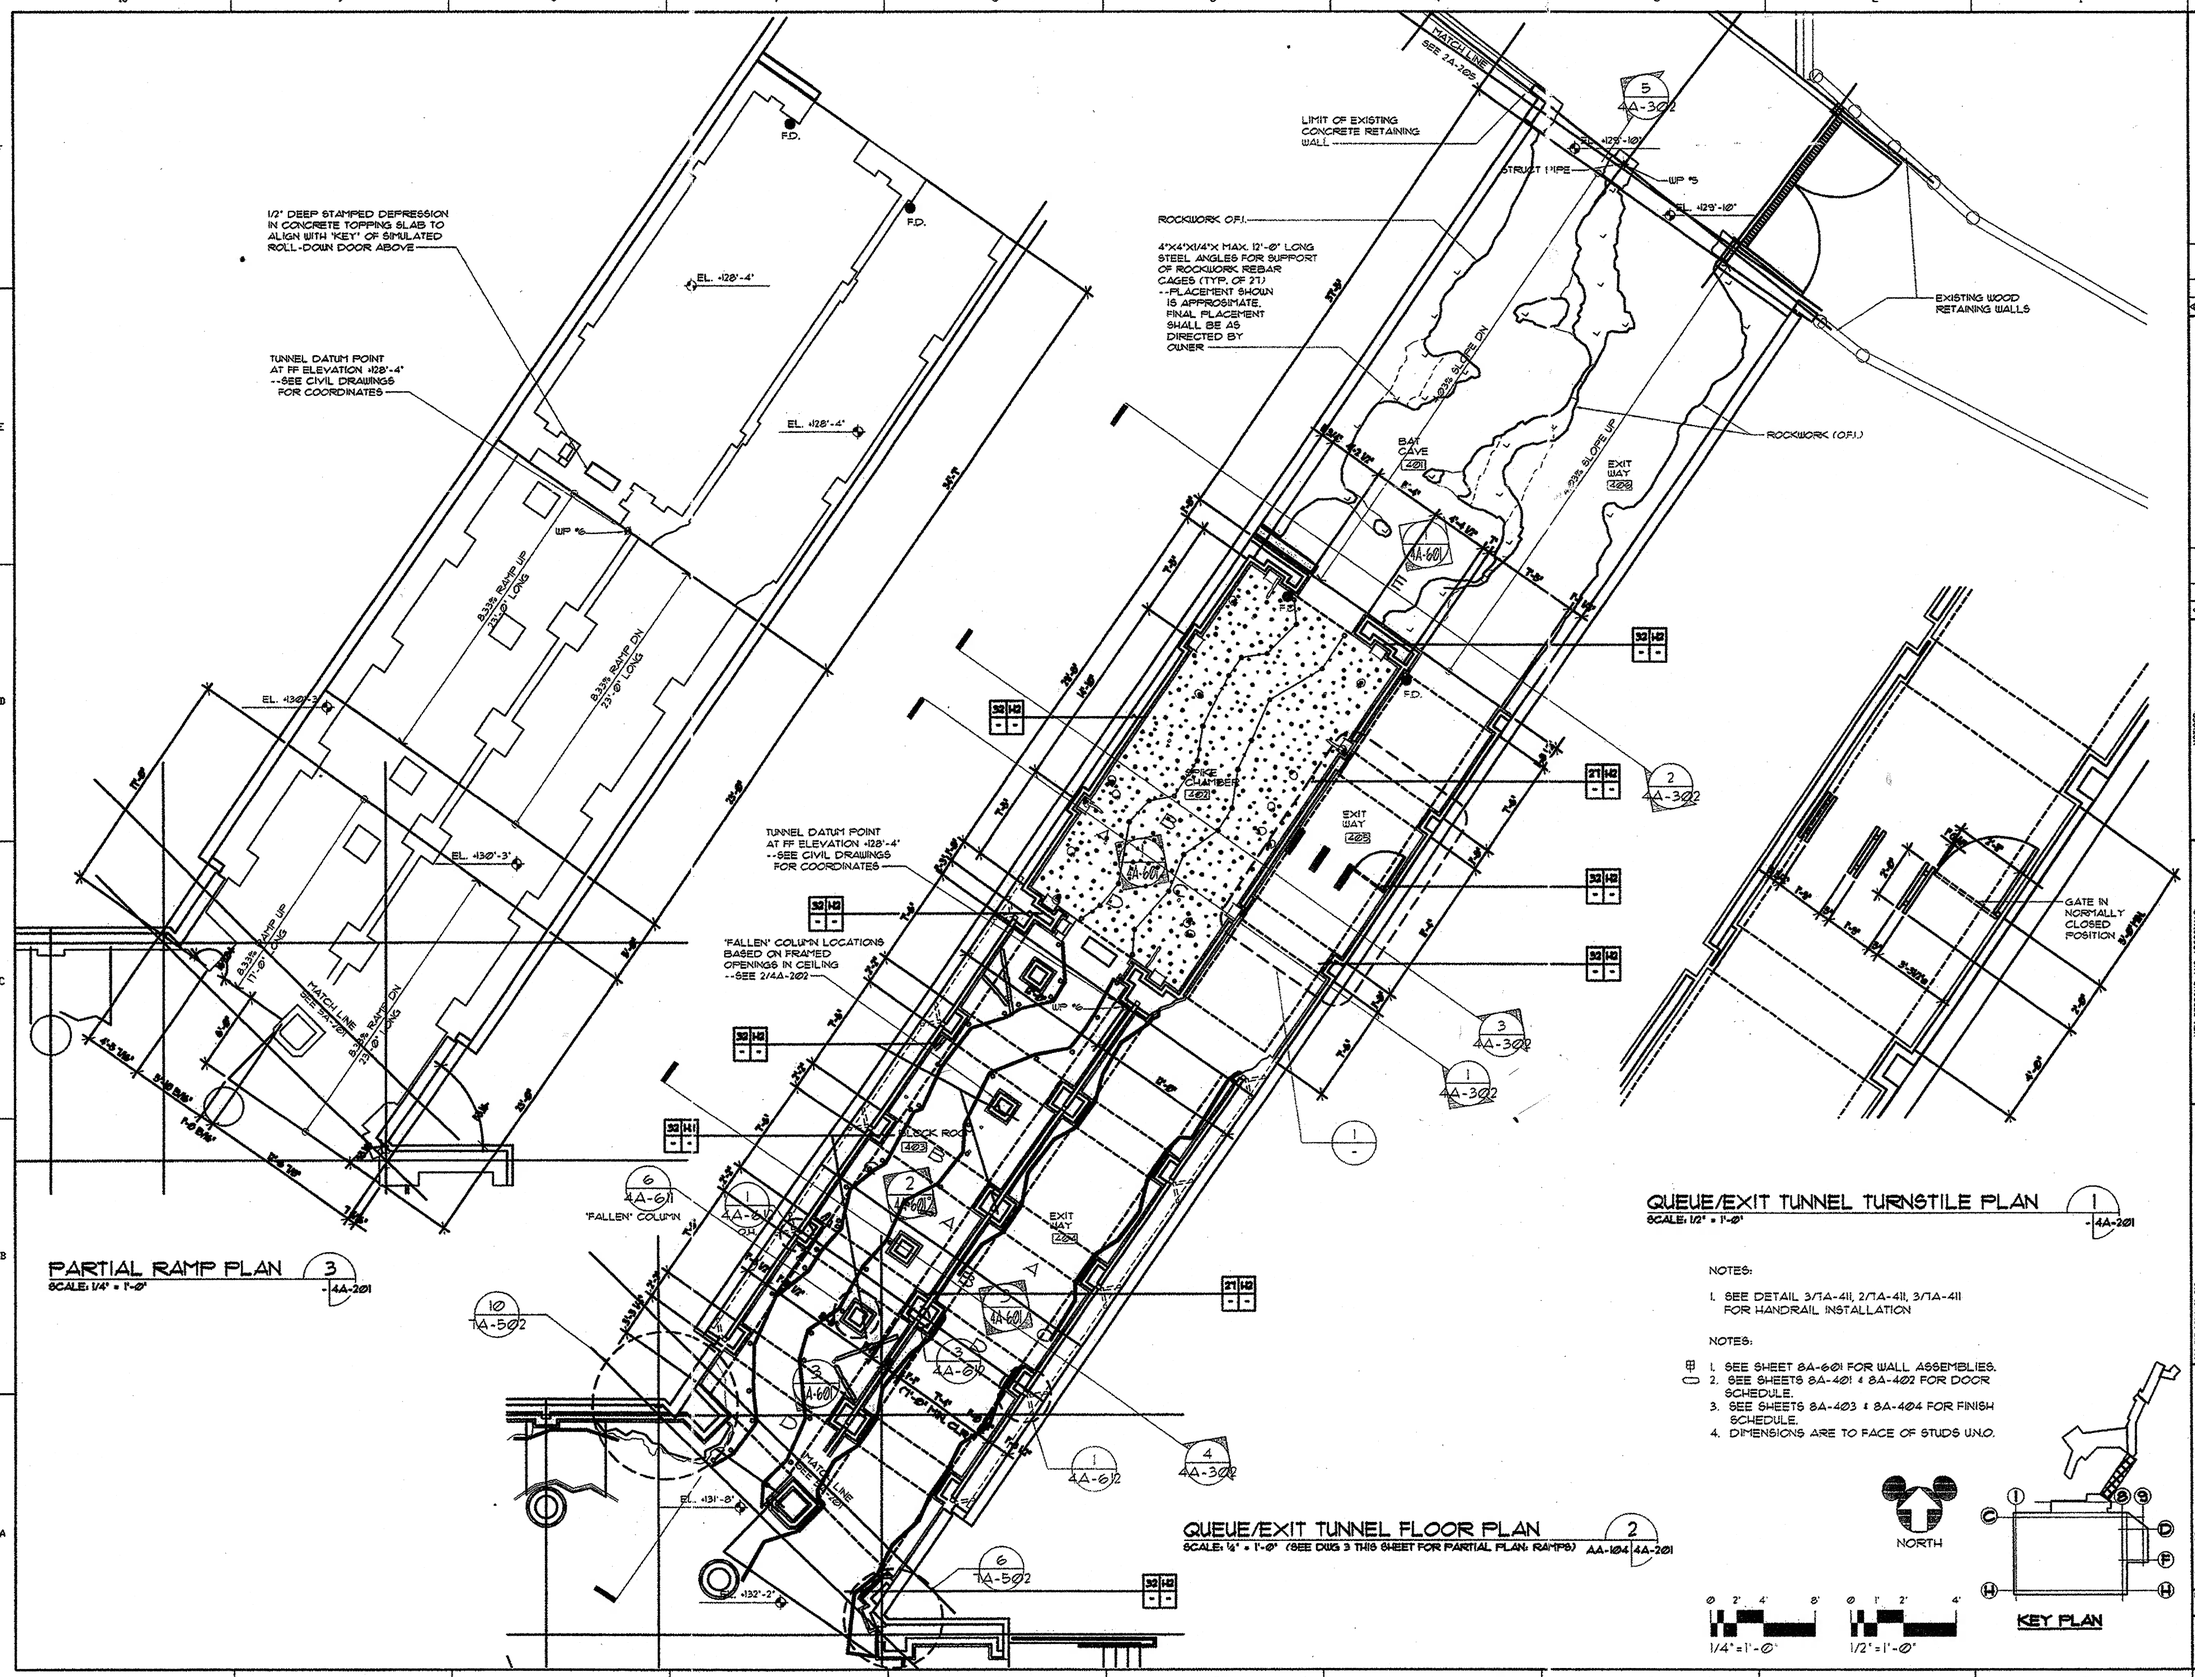

NOTES:

1. SEE DETAIL 3/1A-411, 2/1A-411, 3/1A-411 FOR HANDRAIL INSTALLATION

NOTES:

1. SEE SHEET 8A-601 FOR WALL ASSEMBLIES.
2. SEE SHEETS 8A-401 & 8A-402 FOR DOOR SCHEDULE.
3. SEE SHEETS 8A-403 & 8A-404 FOR FINISH SCHEDULE.
4. DIMENSIONS ARE TO FACE OF STUDS U.N.O.

REV. NO.	REV. BY	DATE	DESCRIPTION OF REVISIONS
1		12-10-08	BID & CONSTRUCT - ORIGINAL RELEASE

ISSUED FOR

NOTICES:

THE DATA IN THIS DOCUMENT INCORPORATES PROPRIETARY RIGHTS OF WALT DISNEY PARKS AND RESORTS U.S., INC. (DPRUS). UNAUTHORIZED USE OF THIS DOCUMENT MAY VIOLATE APPLICABLE LAWS. ANY PARTY ACCEPTING THIS DOCUMENT AGREES TO KEEP THE INFORMATION CONTAINED HEREIN CONFIDENTIAL AND NOT TO DISCLOSE IT OR MAKE IT AVAILABLE TO ANY OTHER PERSON OR ENTITY WITHOUT THE WRITTEN CONSENT OF WALT DISNEY PARKS AND RESORTS U.S., INC.

CONTRACTOR SHALL VERIFY ALL CONDITIONS ON JOB SITE & NOTIFY THE ARCHITECT OF ANY DISCREPANCIES BETWEEN THESE DRAWINGS AND ON THESE DRAWINGS BEFORE PROCEEDING WITH ANY CONSTRUCTION.

KEY PERSONS AND APPROVALS

PROJECT MANAGER: DAVID TODD
TOTAL LIFE CYCLE MANAGER:
PROJECT ENGINEER/ARCHITECT: A.S.ALLIANO
PROJECT MANAGER/DESIGNER: GARY WILLIAMS
CHECKED:
APPROVED:
DATE: 12-10-08
C.F.No.: 4A-201

Walt Disney Imagineering
1401 Flower Street
Glendale, CA 91221-5090
(818) 544-6500

PROJECT DESIGNED FOR:

Disneyland®
ANAHEIM, CALIFORNIA

PROJECT AREA: ADVENTURELAND
UNIT NAME: INDIANA JONES EXPEDITIONS
W.B.S. NO.:
SHEET TITLE: QUEUE/EXIT TUNNEL FLOOR PLAN

PHASE: CD
PROJECT CODE NUMBER: 491
DRAWING NO.: 4A-201
REVISION NO.: △